EXHIBIT 5

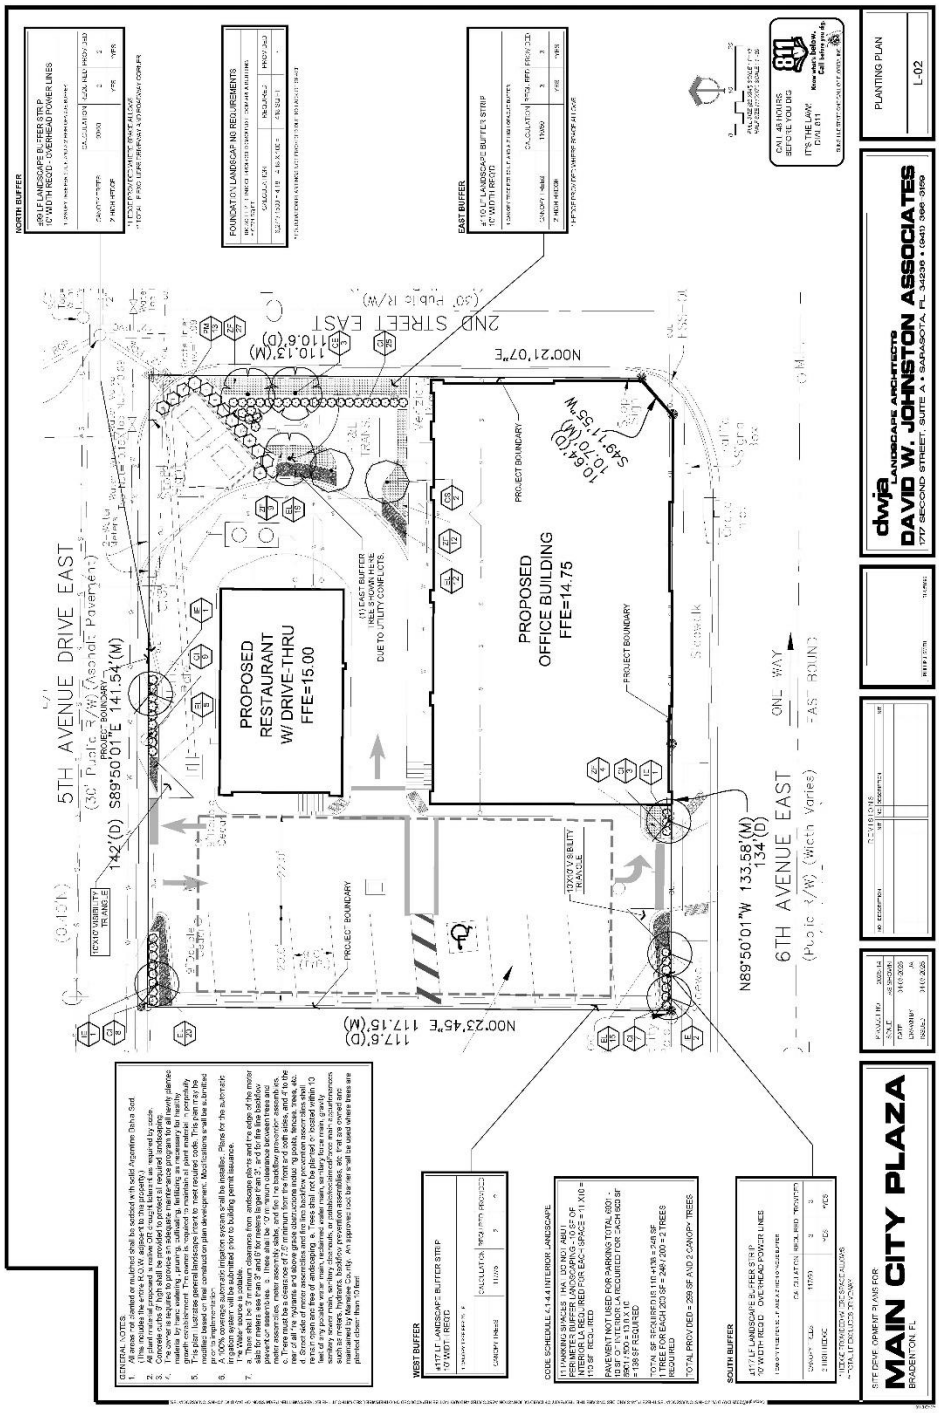
5TH AVENUE DRIVE EAST
(30' Public R/W)
(Asphalt Pavement)
S89°50'01"E 141.54'(M)
142'(D)
PROPOSED RESTAURANT W/ DRIVE-THRU FFE=15.00
PROPOSED OFFICE BUILDING FFE=14.75
PROJECT BOUNDARY
2ND STREET EAST
(50' Public R/W)
N00°21'07"E
110.13'(M)
110.6'(D)
6TH AVENUE EAST
(Public R/W (Width Varies)
N89°50'01"W 133.58'(M)
134'(D)
N00°23'45"E 117.15'(M)
117.6'(D)
NORTH BUFFER
EAST BUFFER
WEST BUFFER
SOUTH BUFFER
PLANTING PLAN
L-02
MAIN CITY PLAZA
DAVID W. JOHNSTON ASSOCIATES